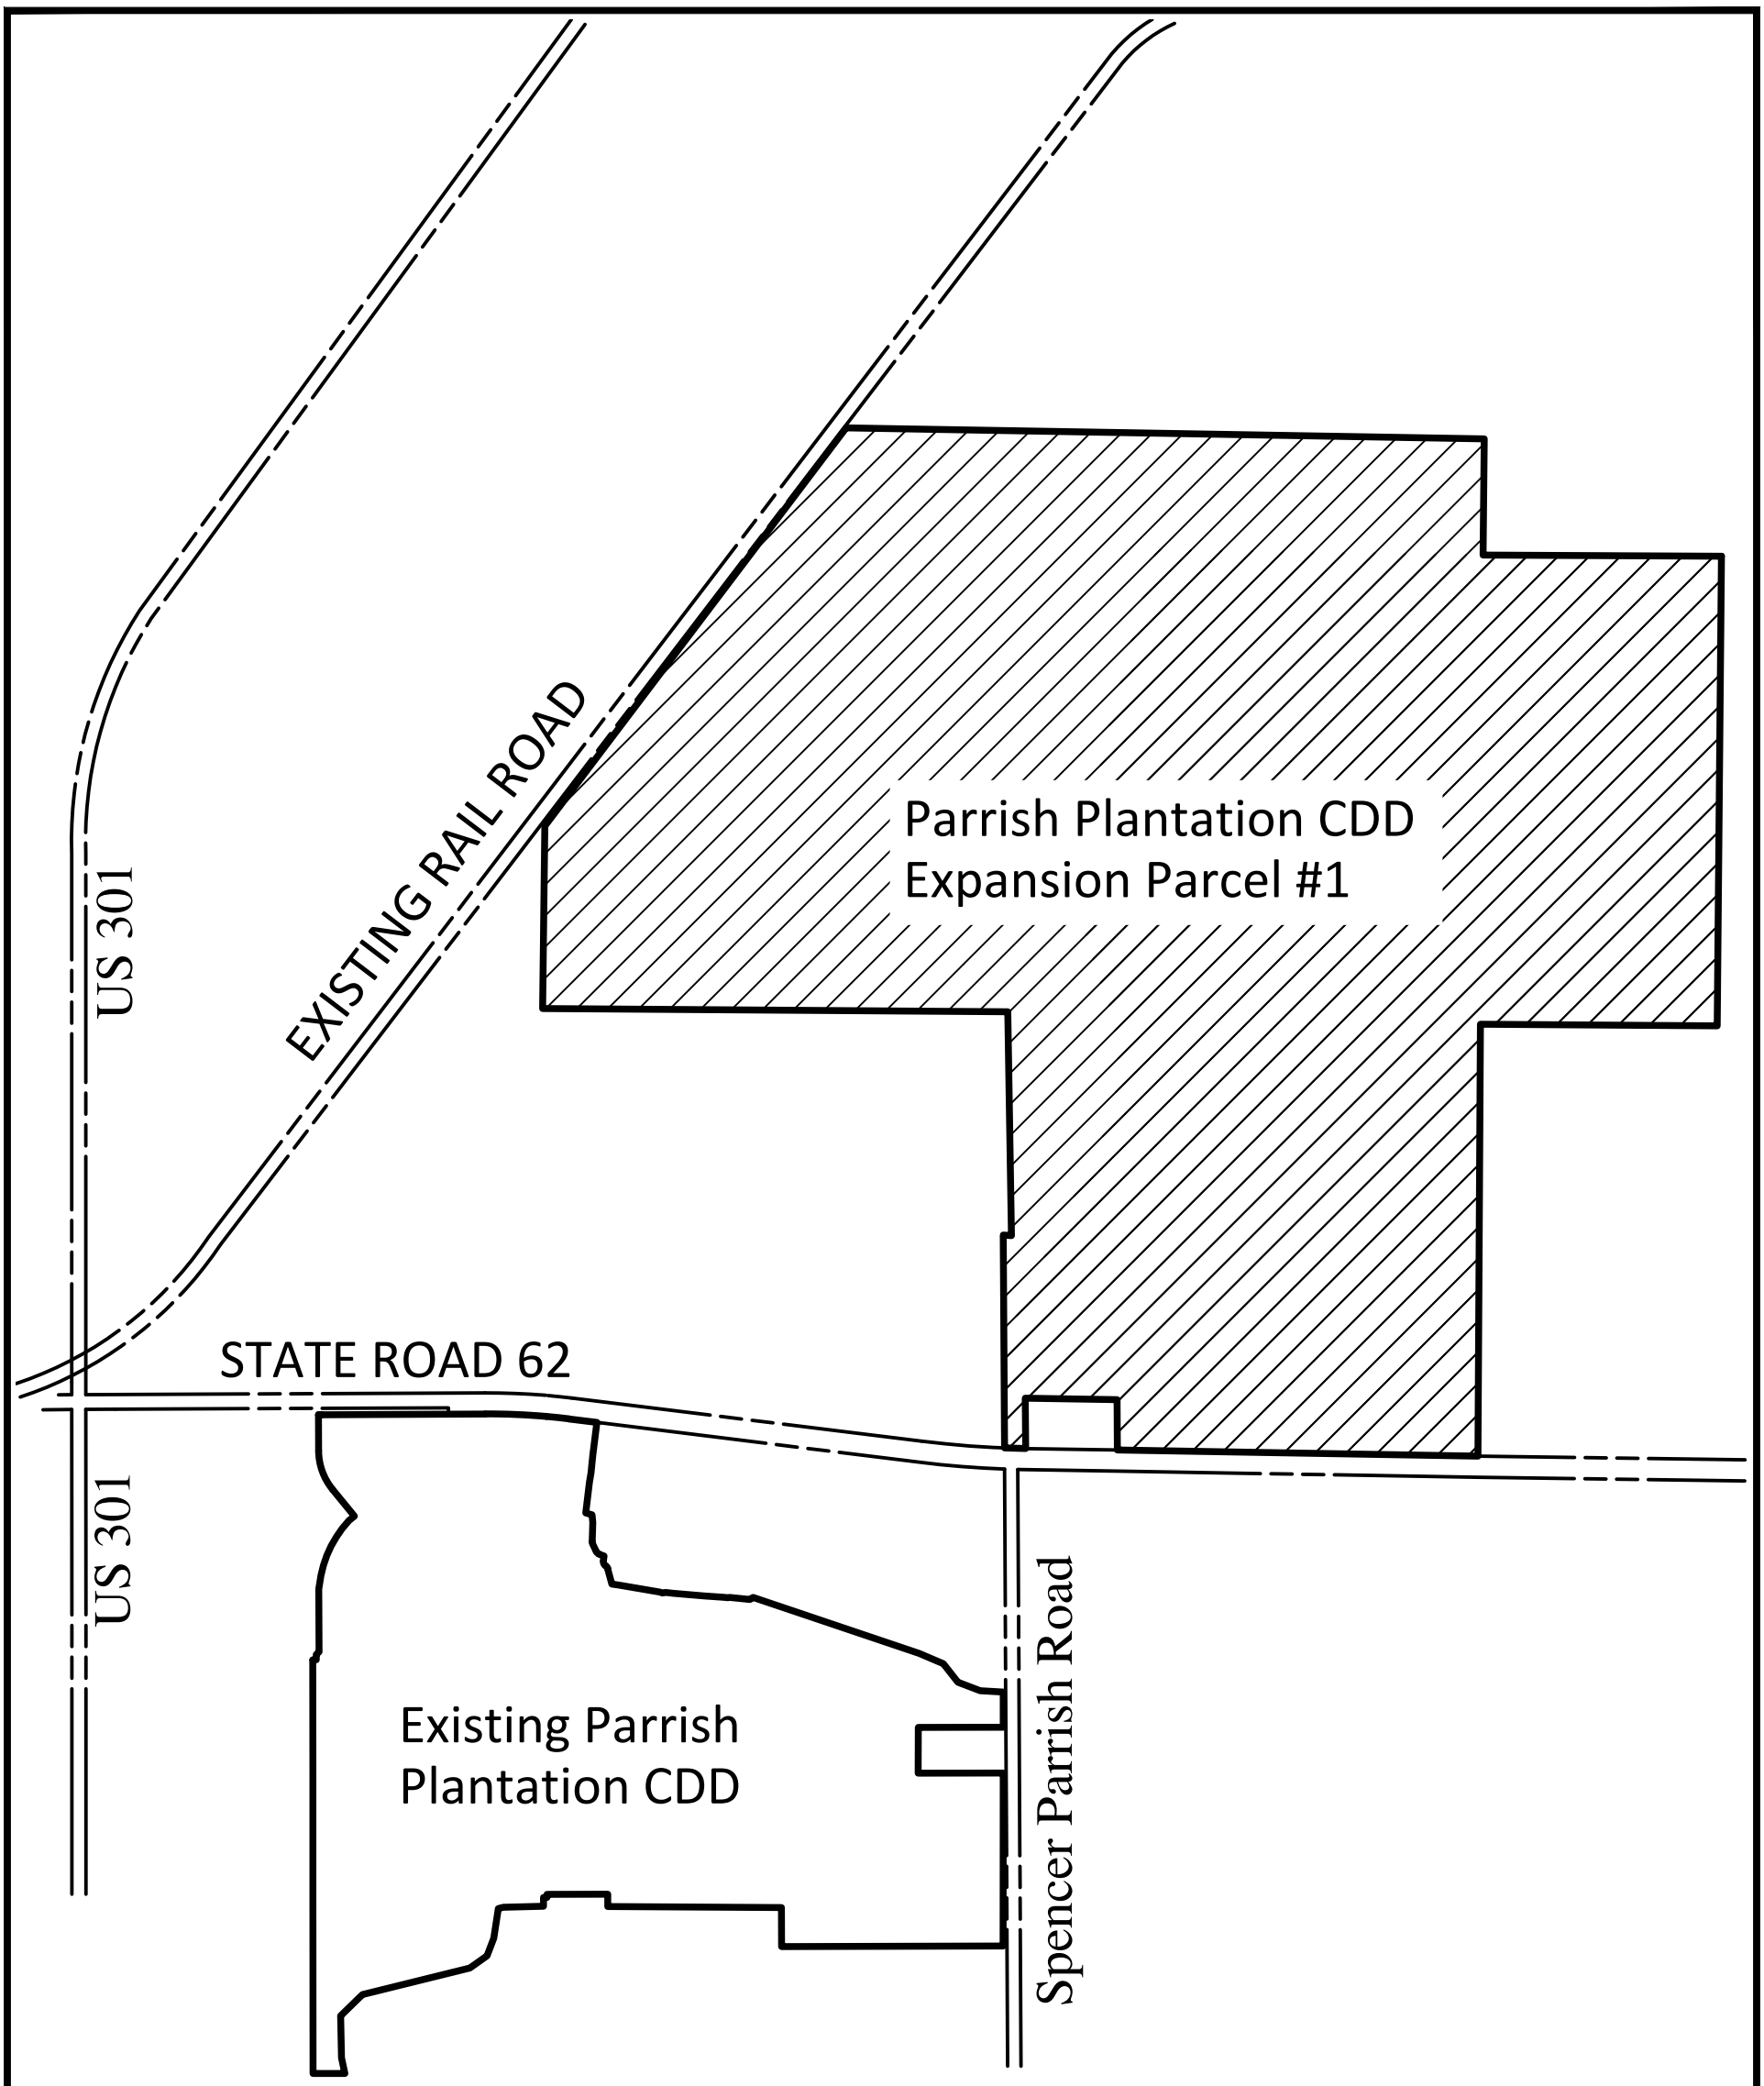

Note:
See seperate legal descriptions for CDD Additional Parcels 1-9, CDD Exclude Parcels 1-7 and Additional Right-of-way Parcel 4

Parrish Plantation CDD

Location Map

Manatee County

DATE	DESCRIPTION	BY

DATE: 01/19/2021 | JOB #: CDD-PP-1001

Note: This is a preliminary/conceptual site plan and is subject to survey information, final design, engineering and governmental approvals, additional drainage, floodplain and grand tree analysis is required and may affect final unit totals and layout.

SCALE: 1" = 1000'
0 0.5 1

HEIDT DESIGN
5904-A Hampton Oaks Parkway
Tampa, FL 33610
Phone:(813) 253-5311
www.HeidtDesign.com

R:\PARRISH PLANTATION\CDD\ENGINEERING\EXH CDD MASTER PLAN EXPAND.DWG-ANSI-B-PORTRAIT 2021/02/04 9:33 AM SEAN WODRICH

© COPYRIGHT 2021, HEIDT DESIGN, LLC. ALL RIGHTS RESERVED. NO DOCUMENTATION (INCLUDING BUT NOT LIMITED TO DRAWINGS OR EXHIBITS) MAY BE COPIED, REPRODUCED, OR DISTRIBUTED UNLESS SPECIFIC WRITTEN PERMISSION HAS BEEN OBTAINED FROM HEIDT DESIGN, LLC. IN ADVANCE. CONSENT IS HEREBY GRANTED SPECIFICALLY TO GOVERNMENTAL AGENCIES TO REPRODUCE THIS DOCUMENTATION IN COMPLIANCE WITH F.S. CHAPTER 119.